


PART PLAN SUBSTATION ROOF 76TH FL. NORTH

NOTES:

1. Top of Steel El. +13'-8" Unless Otherwise Noted thus ()
2. Datum: (0'-0") is existing Finish Floor Elev. of Substation Room on 75TH Floor.
3. Temporary C15 to Rest over temporary 2'-4" Posts as required for temporary support of Girder W14x21 (Beam "X" as designated on Staging Dwg. CS-1) See Construction Staging Detail on Dwg. S-3.

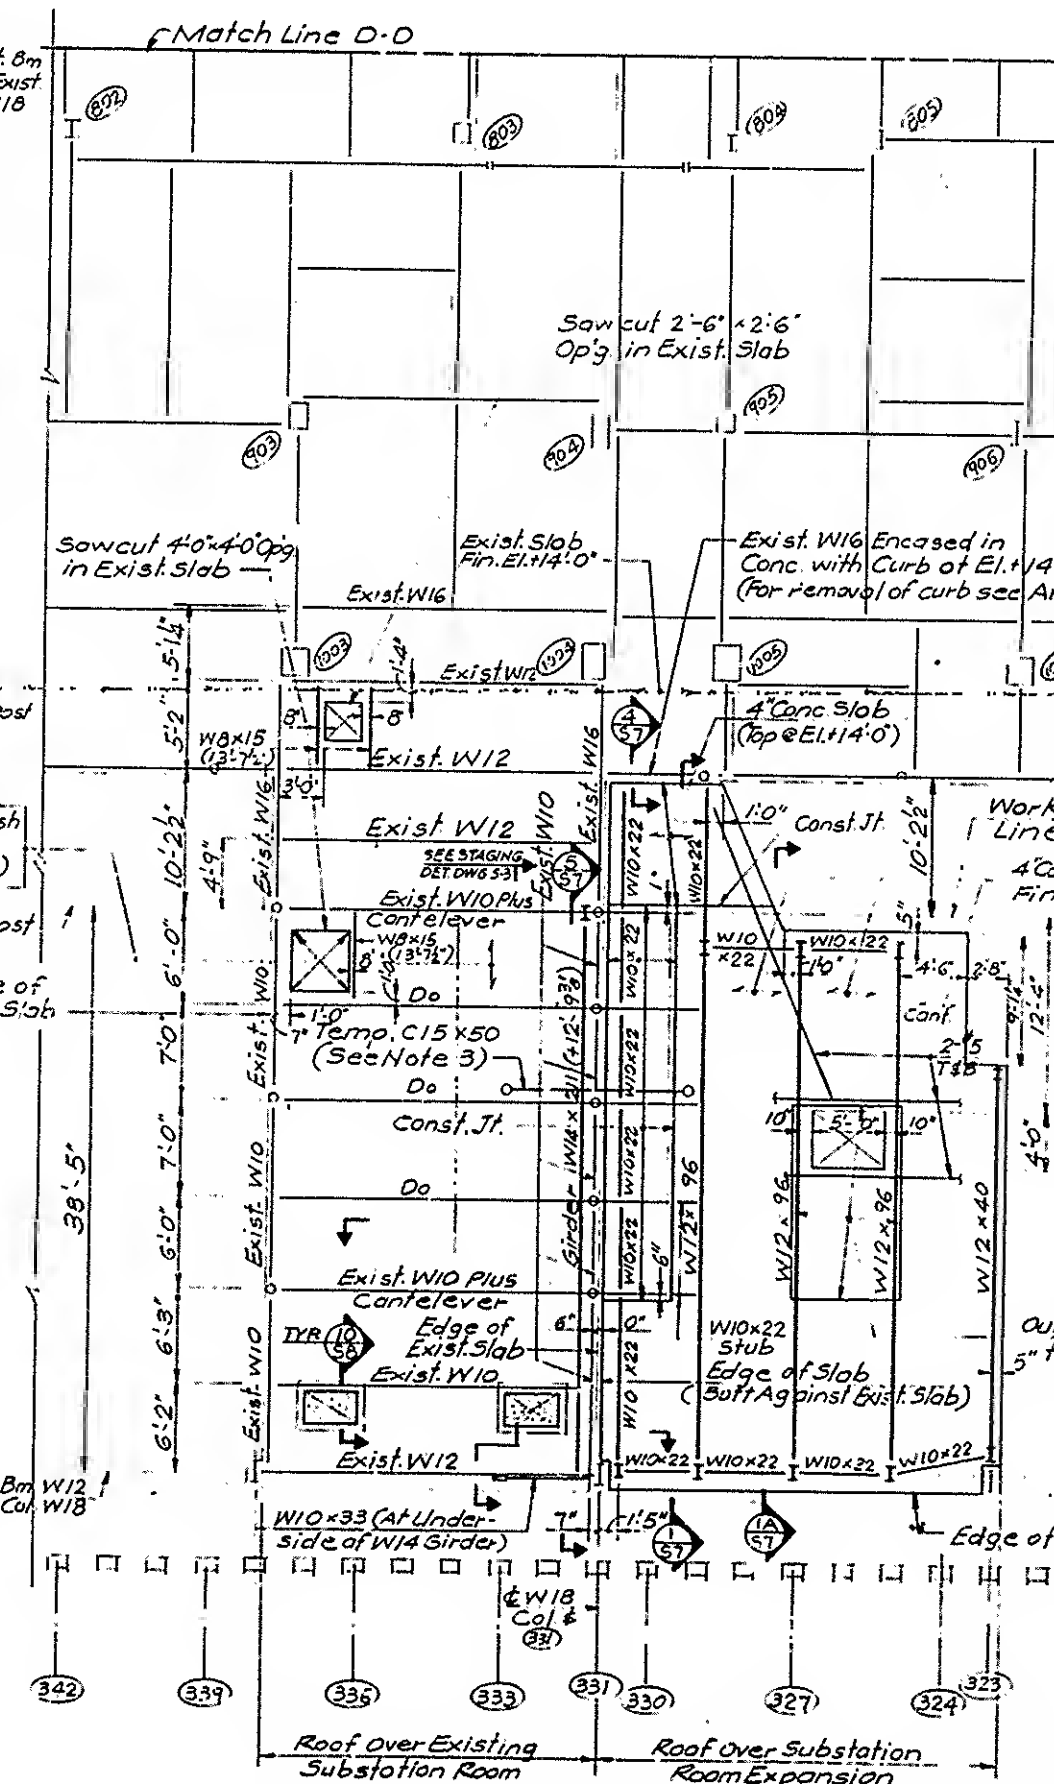

PART PLAN SUBSTATION ROOF 76TH FL. SOUTH
(Same Notes as in Substation Room 75TH Fl. North)